

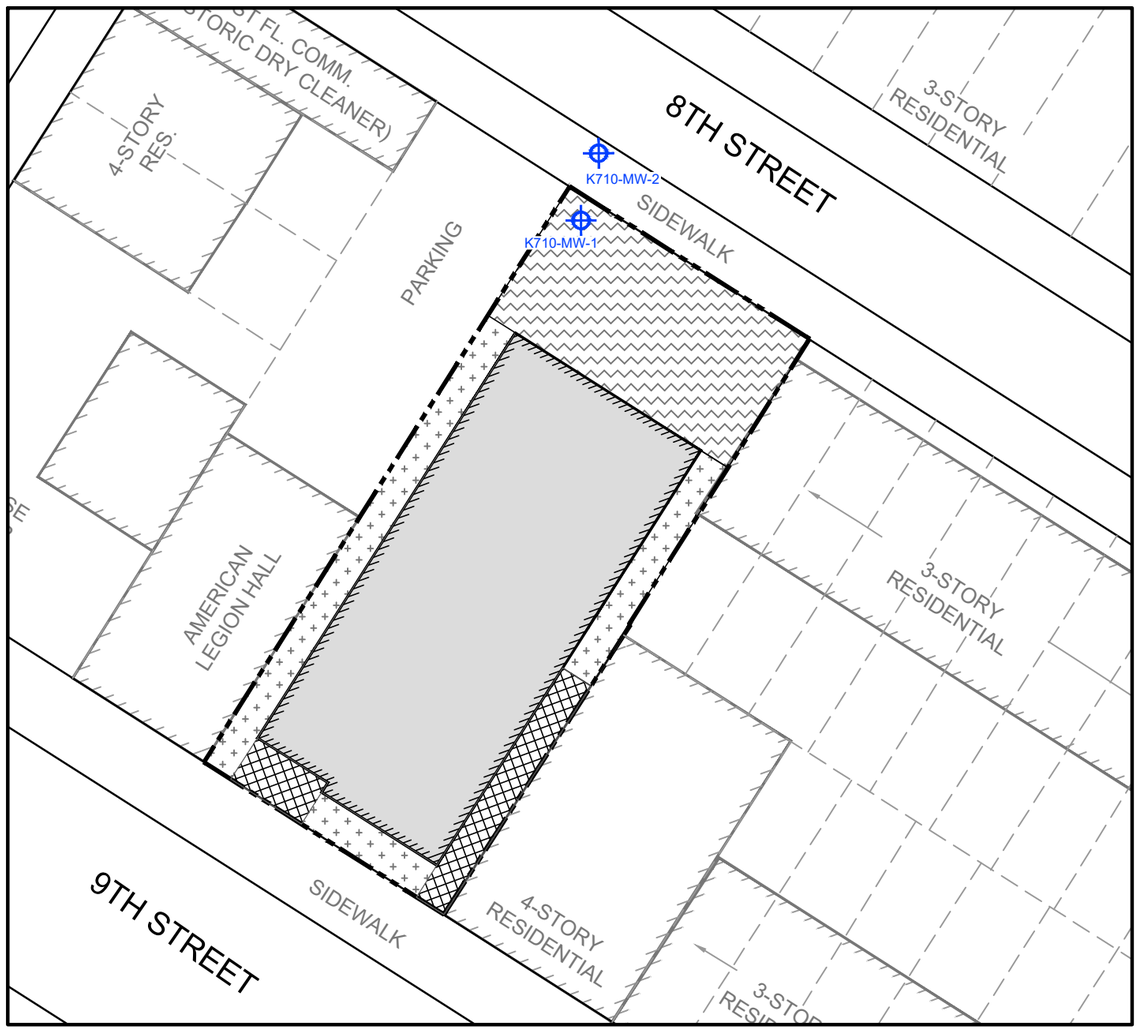


0 40' 80'


SCALE: 1" = 40'
SHEET SIZE: 11" BY 17"

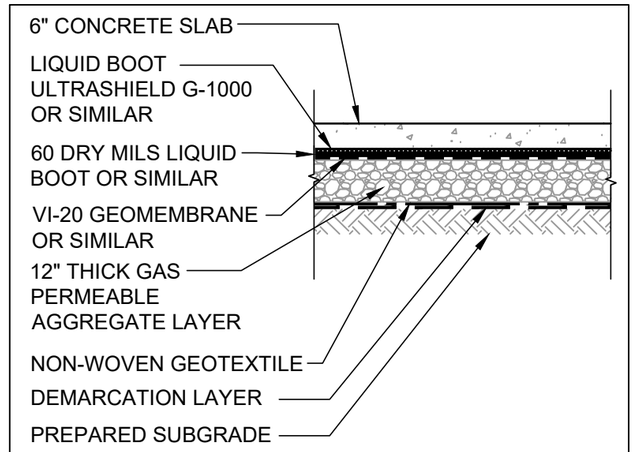

DETAIL A - BUILDING
NTS

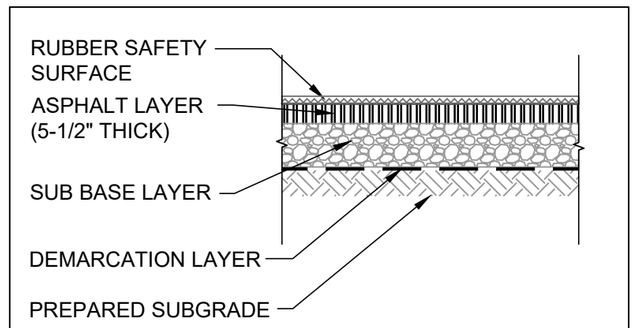

DETAIL B - PLAYGROUND
NTS

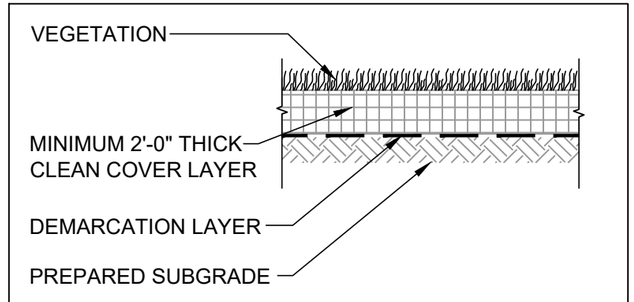

DETAIL C - LANDSCAPED AREAS
NTS

LEGEND (SYMBOLS NOT TO SCALE):

- SITE BOUNDARY
- PROPOSED BUILDING FOOTPRINT (CONCEPTUAL)
- LOT BOUNDARY
- STREET AND SIDEWALK BOUNDARIES
- CONCRETE BUILDING SLAB (REFER TO DETAIL A)
- RUBBER SAFETY SURFACE OVER ASPHALT (REFER TO DETAIL B)
- LANDSCAPING (REFER TO DETAIL C)
- CONCRETE COVER
- K710-MW-X — PROPOSED PERMANENT GROUNDWATER MONITORING WELL LOCATION AND IDENTIFICATION NUMBER

W N E

NOTES:

1. DIMENSIONS AND LOCATIONS OF PHYSICAL FEATURES ARE APPROXIMATE.
2. DEVELOPMENT PLANS ARE PRELIMINARY AND LIKELY TO CHANGE DURING SCHOOL DESIGN.
3. PROPOSED LOCATIONS OF PERMANENT GROUNDWATER MONITORING WELLS ARE APPROXIMATE. EXISTING MONITORING WELL TRC-MW-101 MAY BE USED IN LIEU OF INSTALLING NEW WELL AT THE LOCATION OF K710-MW-1. LOCATION MAY BE ADJUSTED IN THE FIELD.

SOURCE:
NYCSCA CONCEPTUAL PLAN FOR PUBLIC SCHOOL PS710K, MARCH 23, 2015.

PROJECT: **NEW YORK CITY SCHOOL CONSTRUCTION AUTHORITY**
REMEDIAL ACTION WORK PLAN - BCP SITE NO. C224266
PROPOSED PRE-KINDERGARTEN FACILITY K710
168 8TH STREET - BLOCK: 1003, LOT: 11
BROOKLYN, NY 11215

TITLE:

PROPOSED SITE COVERS

DRAWN BY:	H. DELGADO	PROJ NO.:	315824
CHECKED BY:	L. O'HARA		
APPROVED BY:	D. SCHMIDT		**FIGURE 16**
DATE:	FEBRUARY 2019		

TRC
1430 Broadway
10th Floor
New York, NY 10018
Phone: 212.221.7822

FILE NO.: Figure 16 - Proposed Site Covers.dwg

11x17 -- ATTACHED IMAGES -- ATTACHED IMAGES: 168 8TH ST STREET - GEPRE-SHEET.bmp; DEVELOPMENT PLAN - Page 1 - Digital.jpg; Map - K710, VS - Option 1.tif(2)
DRAWING NAME: I:\Projects\NYCSCA Contract C000001434\5168 8th Street - K710\3 RAWP - 168 8th St, Brooklyn\RAWP\Figures\TRC Working Drawings\ Figure 16 - Proposed Site Covers.dwg -- PLOT DATE: February 06, 2019 - 6:19PM -- LAYOUT: 11X17L