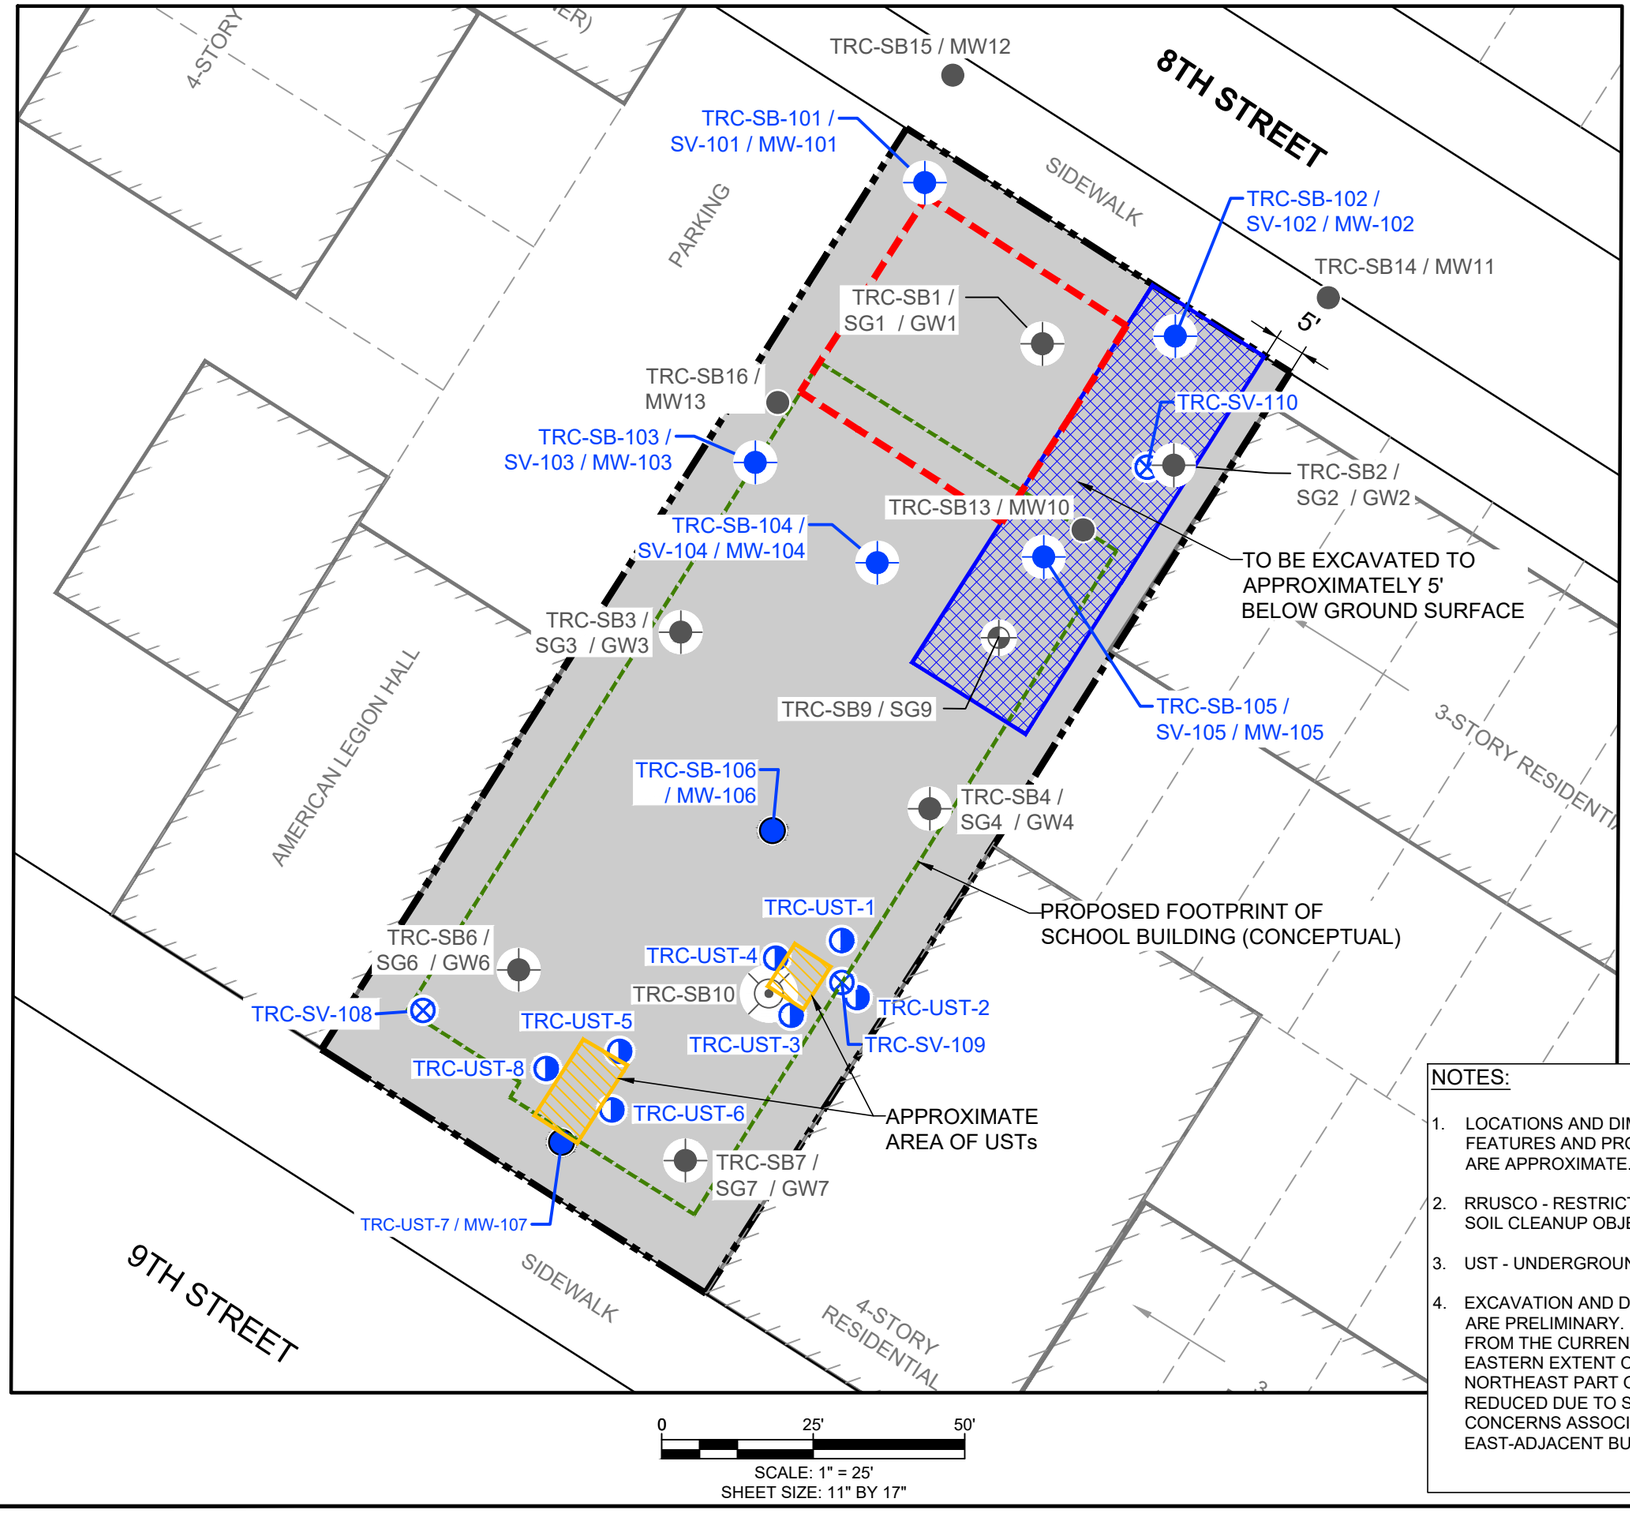


SCALE: 1" = 25'
SHEET SIZE: 11" BY 17"

LEGEND (SYMBOLS NOT TO SCALE):

- SITE BOUNDARY
- LOT BOUNDARY
- STREET AND SIDEWALK BOUNDARIES
- BUILDING FOOTPRINT
- APPROXIMATE LIMITS OF INTERIM REMEDIAL MEASURE(IRM) EXCAVATION AREA BACKFILLED WITH CLEAN SOIL (OCTOBER / NOVEMBER 2017)
- PROPOSED FOOTPRINT OF SCHOOL BUILDING (CONCEPTUAL)
- TRC-SBX — SOIL SAMPLING LOCATION AND IDENTIFICATION NUMBER (NOVEMBER 2012)
- TRC-SBX / SGX — SOIL AND SOIL VAPOR SAMPLING LOCATION AND IDENTIFICATION NUMBER (NOVEMBER 2012)
- TRC-SBX / SGX / GWX — SOIL, SOIL VAPOR, AND GROUNDWATER SAMPLING LOCATION AND IDENTIFICATION NUMBER (NOVEMBER 2012)
- TRC-SBX / GWX — SOIL AND GROUNDWATER SAMPLING LOCATION AND IDENTIFICATION NUMBER (JANUARY 2013)
- TRC-SB-X / SV-X / MW-X — SOIL, SOIL VAPOR SAMPLING, AND PERMANENT MONITORING WELL LOCATION AND IDENTIFICATION NUMBER (MAY 2018)
- TRC-SB-X / MW-X OR TRC-UST-X / MW-X — SOIL SAMPLING AND PERMANENT MONITORING WELL LOCATION AND IDENTIFICATION NUMBER (APRIL / MAY 2018)
- TRC-SV-X — SOIL VAPOR SAMPLING LOCATION AND IDENTIFICATION NUMBER (MAY 2018)
- TRC-UST-X — SOIL SAMPLING LOCATION AND IDENTIFICATION NUMBER (MAY 2018)
- PROPOSED CHROMIUM AND COPPER EXCAVATION AREA (ABOVE RRUSCOs) TO BE EXCAVATED TO APPROXIMATELY 5' BELOW GROUND SURFACE
- APPROXIMATE AREA OF USTs TO BE EXCAVATED TO 10-12' BELOW GROUND SURFACE
- MINIMUM OF TWO FEET OF SOIL TO BE EXCAVATED

W N E

NOTES:

1. LOCATIONS AND DIMENSIONS OF PHYSICAL FEATURES AND PROPERTY BOUNDARIES ARE APPROXIMATE.
2. RRUSCO - RESTRICTED-RESIDENTIAL USE SOIL CLEANUP OBJECTIVE
3. UST - UNDERGROUND STORAGE TANK
4. EXCAVATION AND DEVELOPMENT PLANS ARE PRELIMINARY. CHANGES ARE LIKELY FROM THE CURRENT CONCEPT. THE EASTERN EXTENT OF EXCAVATION IN THE NORTHEAST PART OF THE SITE MAY BE REDUCED DUE TO STRUCTURAL CONCERNS ASSOCIATED WITH THE EAST-ADJACENT BUILDING.

PROJECT: **NEW YORK CITY SCHOOL CONSTRUCTION AUTHORITY**
REMEDIAL ACTION WORK PLAN - BCP SITE NO. C224266
PROPOSED PRE-KINDERGARTEN FACILITY K710
168 8TH STREET - BLOCK: 1003, LOT: 11
BROOKLYN, NY 11215

TITLE:

PROPOSED EXCAVATION AREA

DRAWN BY:	H. DELGADO	PROJ NO.:	315824
CHECKED BY:	L. O'HARA		
APPROVED BY:	D. SCHMIDT		**FIGURE 14**
DATE:	MARCH 2019		

TRC
1430 Broadway
10th Floor
New York, NY 10018
Phone: 212.221.7822

FILE NO.: Figure 14 - Prop. Excavation Area.dwg

11x17 -- ATTACHED SHEETS -- ATTACHED IMAGES: 168 8TH STREET, GEPRO-GEPT color development plan page 2, Digital law, K710, XS section 1.tif(D)
DRAWING NAME: I:\Projects\NYCSCA Contract C000014345\168 8th Street - K710\15924 - K710 RAWP 168 8th St, Brooklyn\RAWP\Figures\TRC Working Drawings\ Figure 14 - Prop. Excavation Area.dwg -- PLOT DATE: March 18, 2019 - 4:03PM -- LAYOUT: 11X17L